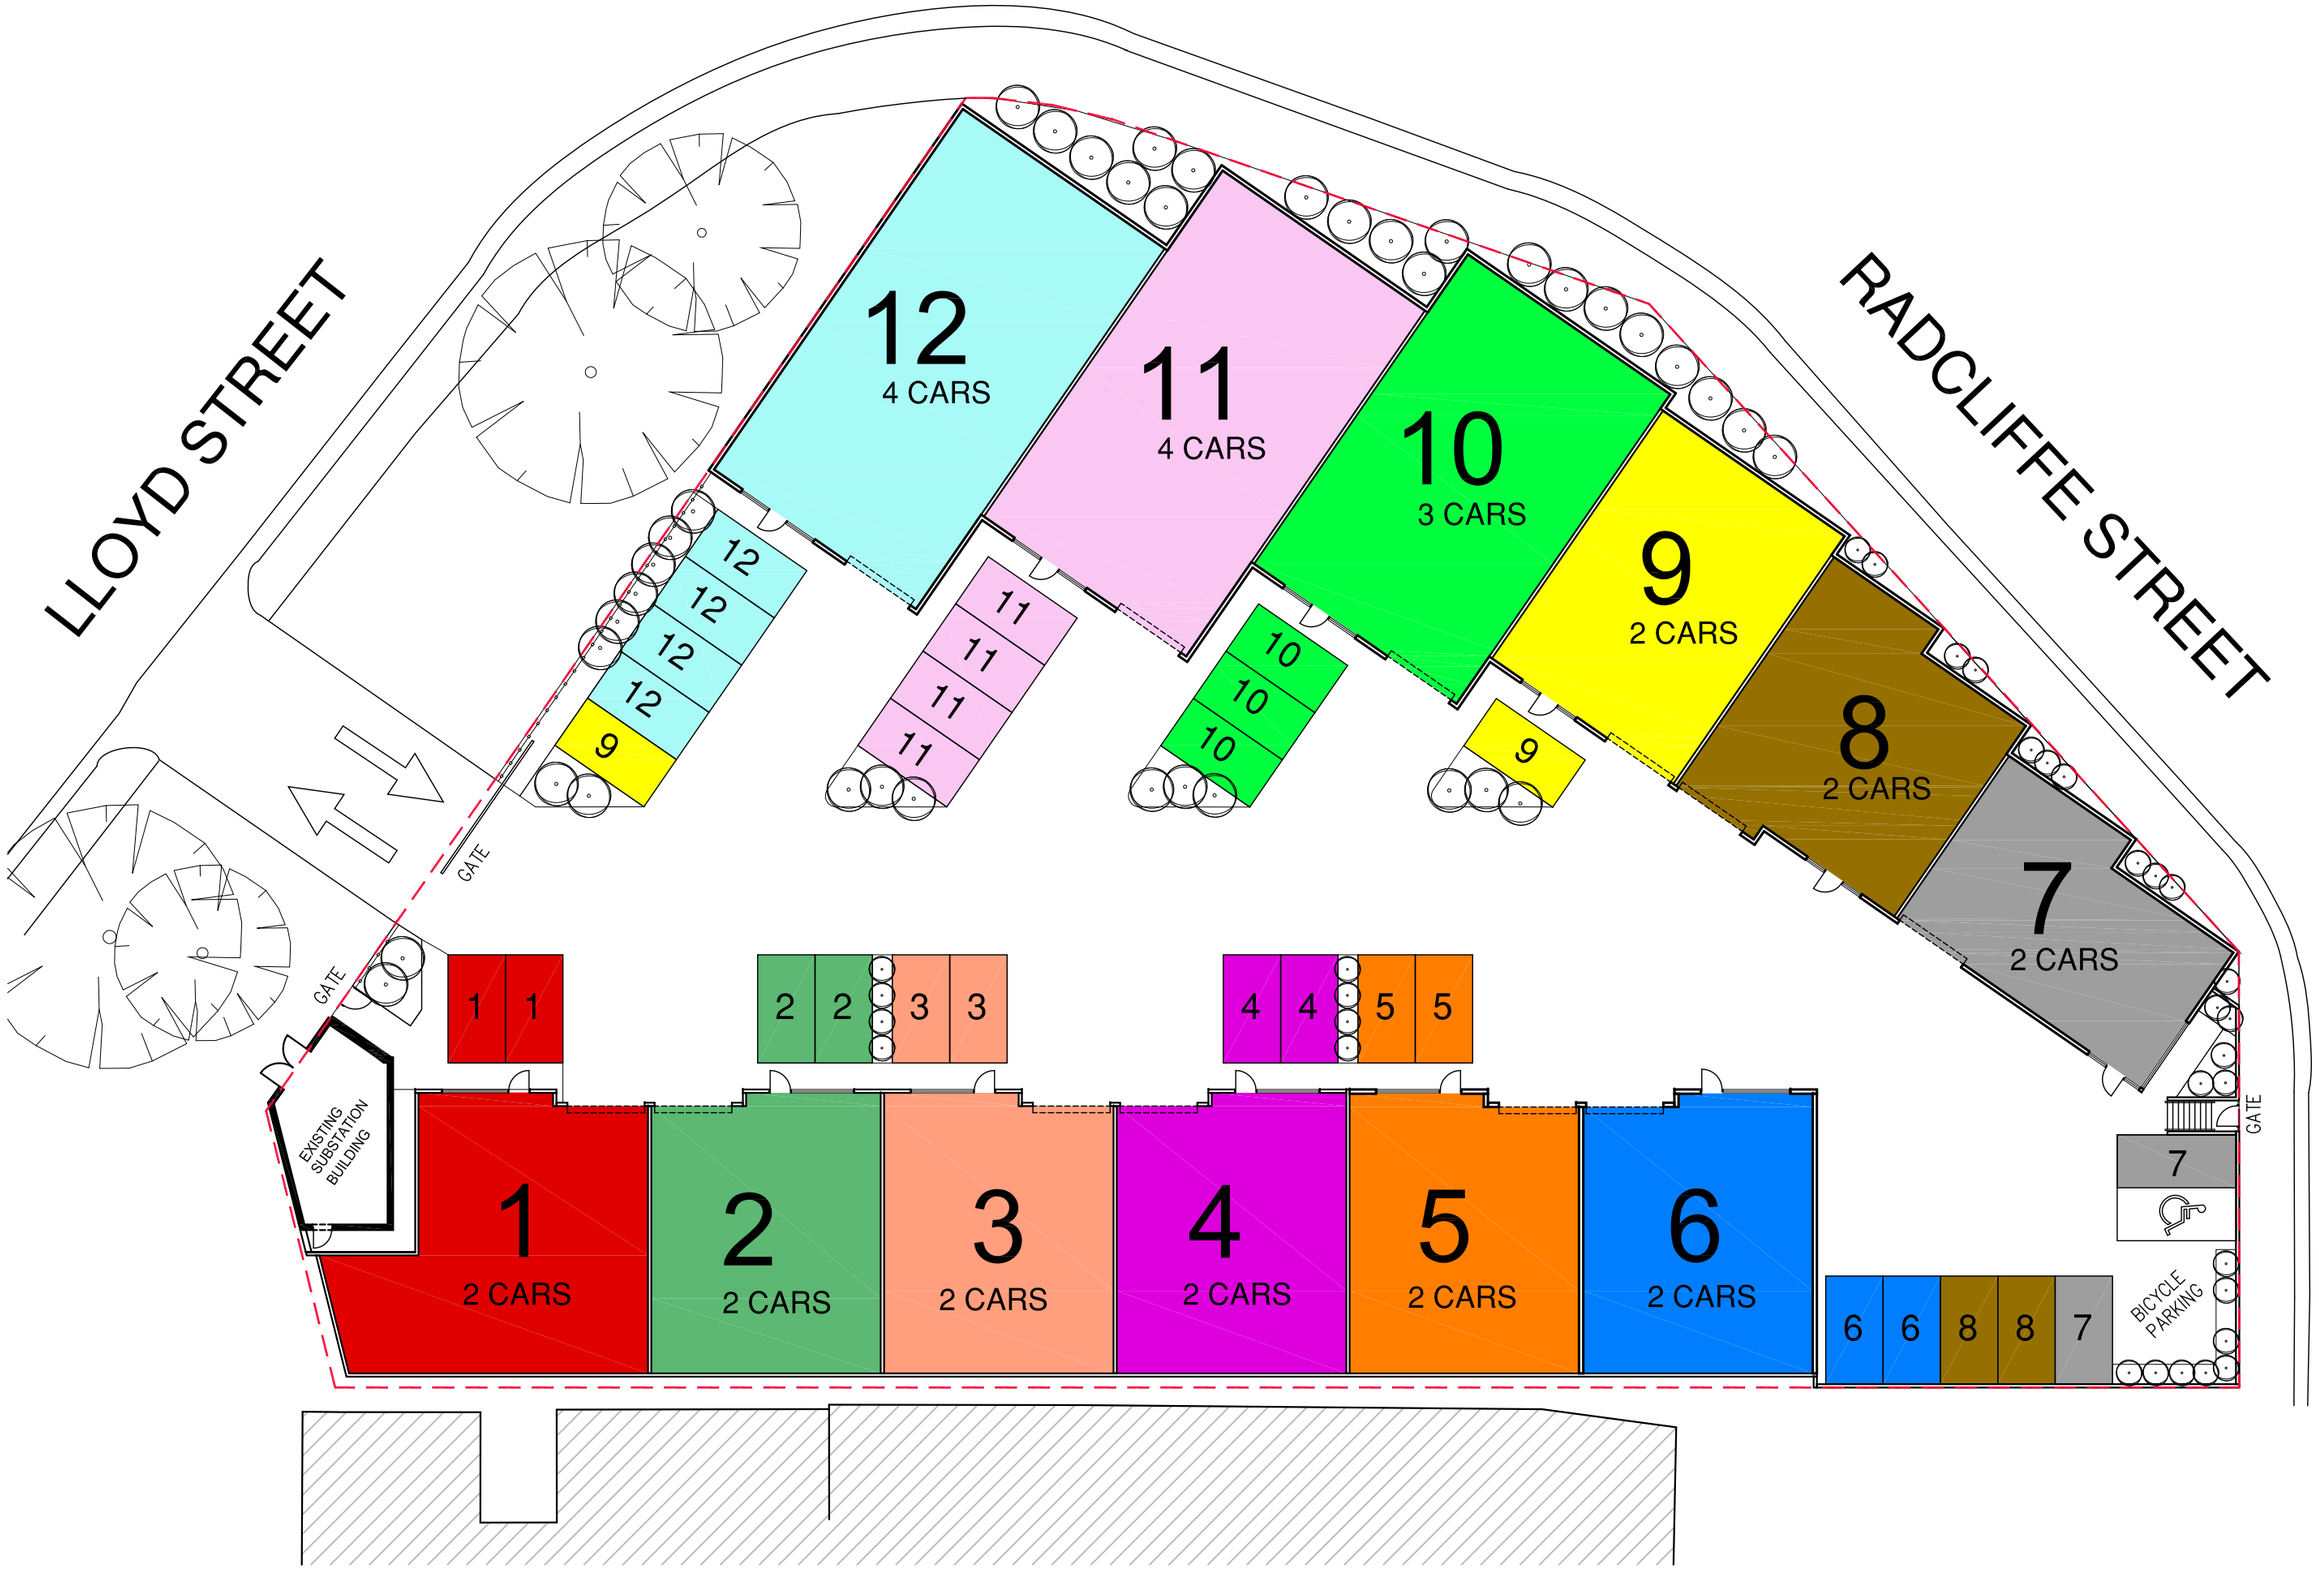

7 LLOYD STREET, WEST MELBOURNE

CAR PARK ALLOCATION PLAN